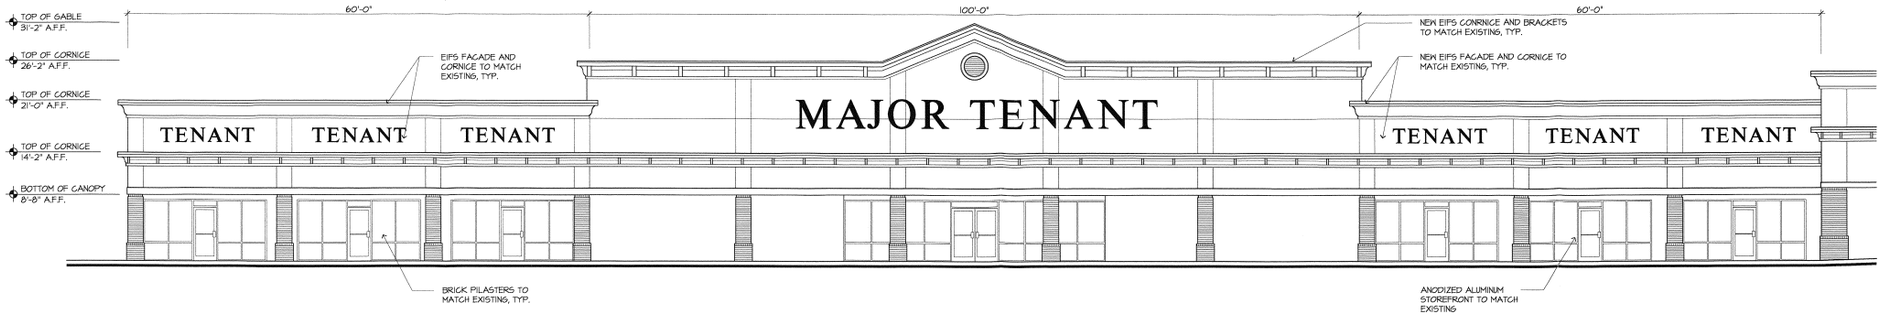

1 / A.1 PROPOSED FRONT ELEVATION
SCALE: 1/8" = 1'-0"

2 / A.1 FRONT ELEVATION - OPTION A
SCALE: 1/8" = 1'-0"

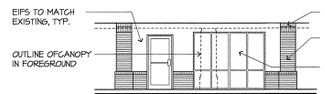

3 / A.1 FRONT ELEVATION - OPTION B
SCALE: 1/8" = 1'-0"

ROBERTSON LOIA ROOF
ARCHITECTS & ENGINEERS
3480 Preston Ridge Road . Suite 275 . Alpharetta, Georgia 30005
770-674-2600 . Fax 678-319-0745

SUMMIT AT THE MALL
Macon, Georgia
for
Baxter Evans & Company
Macon, Georgia

REVISIONS

SHEET TITLE
PRELIMINARY ELEVATIONS

DATE
3/27/03

PROJECT NUMBER
00-172

SHEET NUMBER
A-1
OF 1

Disclaimer:
Plotted: March 27, 2003 11:22:23am
By: Todd Jackson (ARCHITECTURE) - \\BP1\Vproject\cad files
In: \\BP1\Vproject\CAD FILES\00-172 Summit at the Mall\Elevations\Elevations.dwg
Xrefs: C:\Documents and Settings\tjackson\Desktop\Elevations.dwg